BANTAM & BIDDY PATIO

Lenox Square

3393 Peachtree Rd NE,
Suite # 3065B
Atlanta, Georgia 30326

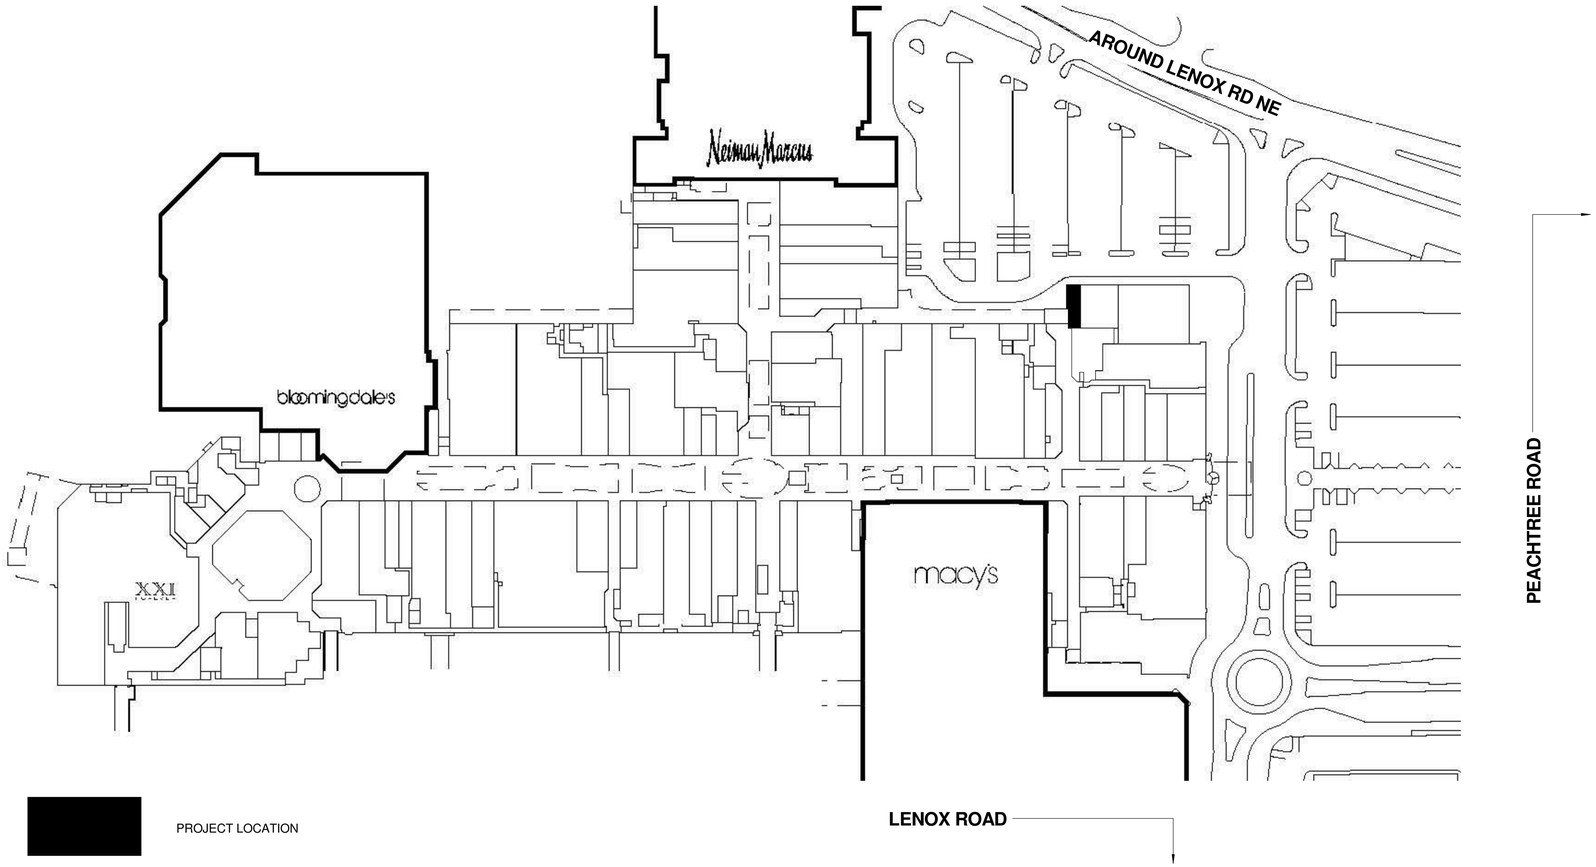

1 SITE PLAN
1" = 10'-0"

2 EXISTING PHOTOS
12" = 1'-0"

1 EXTERIOR ENTRANCE 3D VIEW - RENDERED - PATIO
12" = 1'-0"

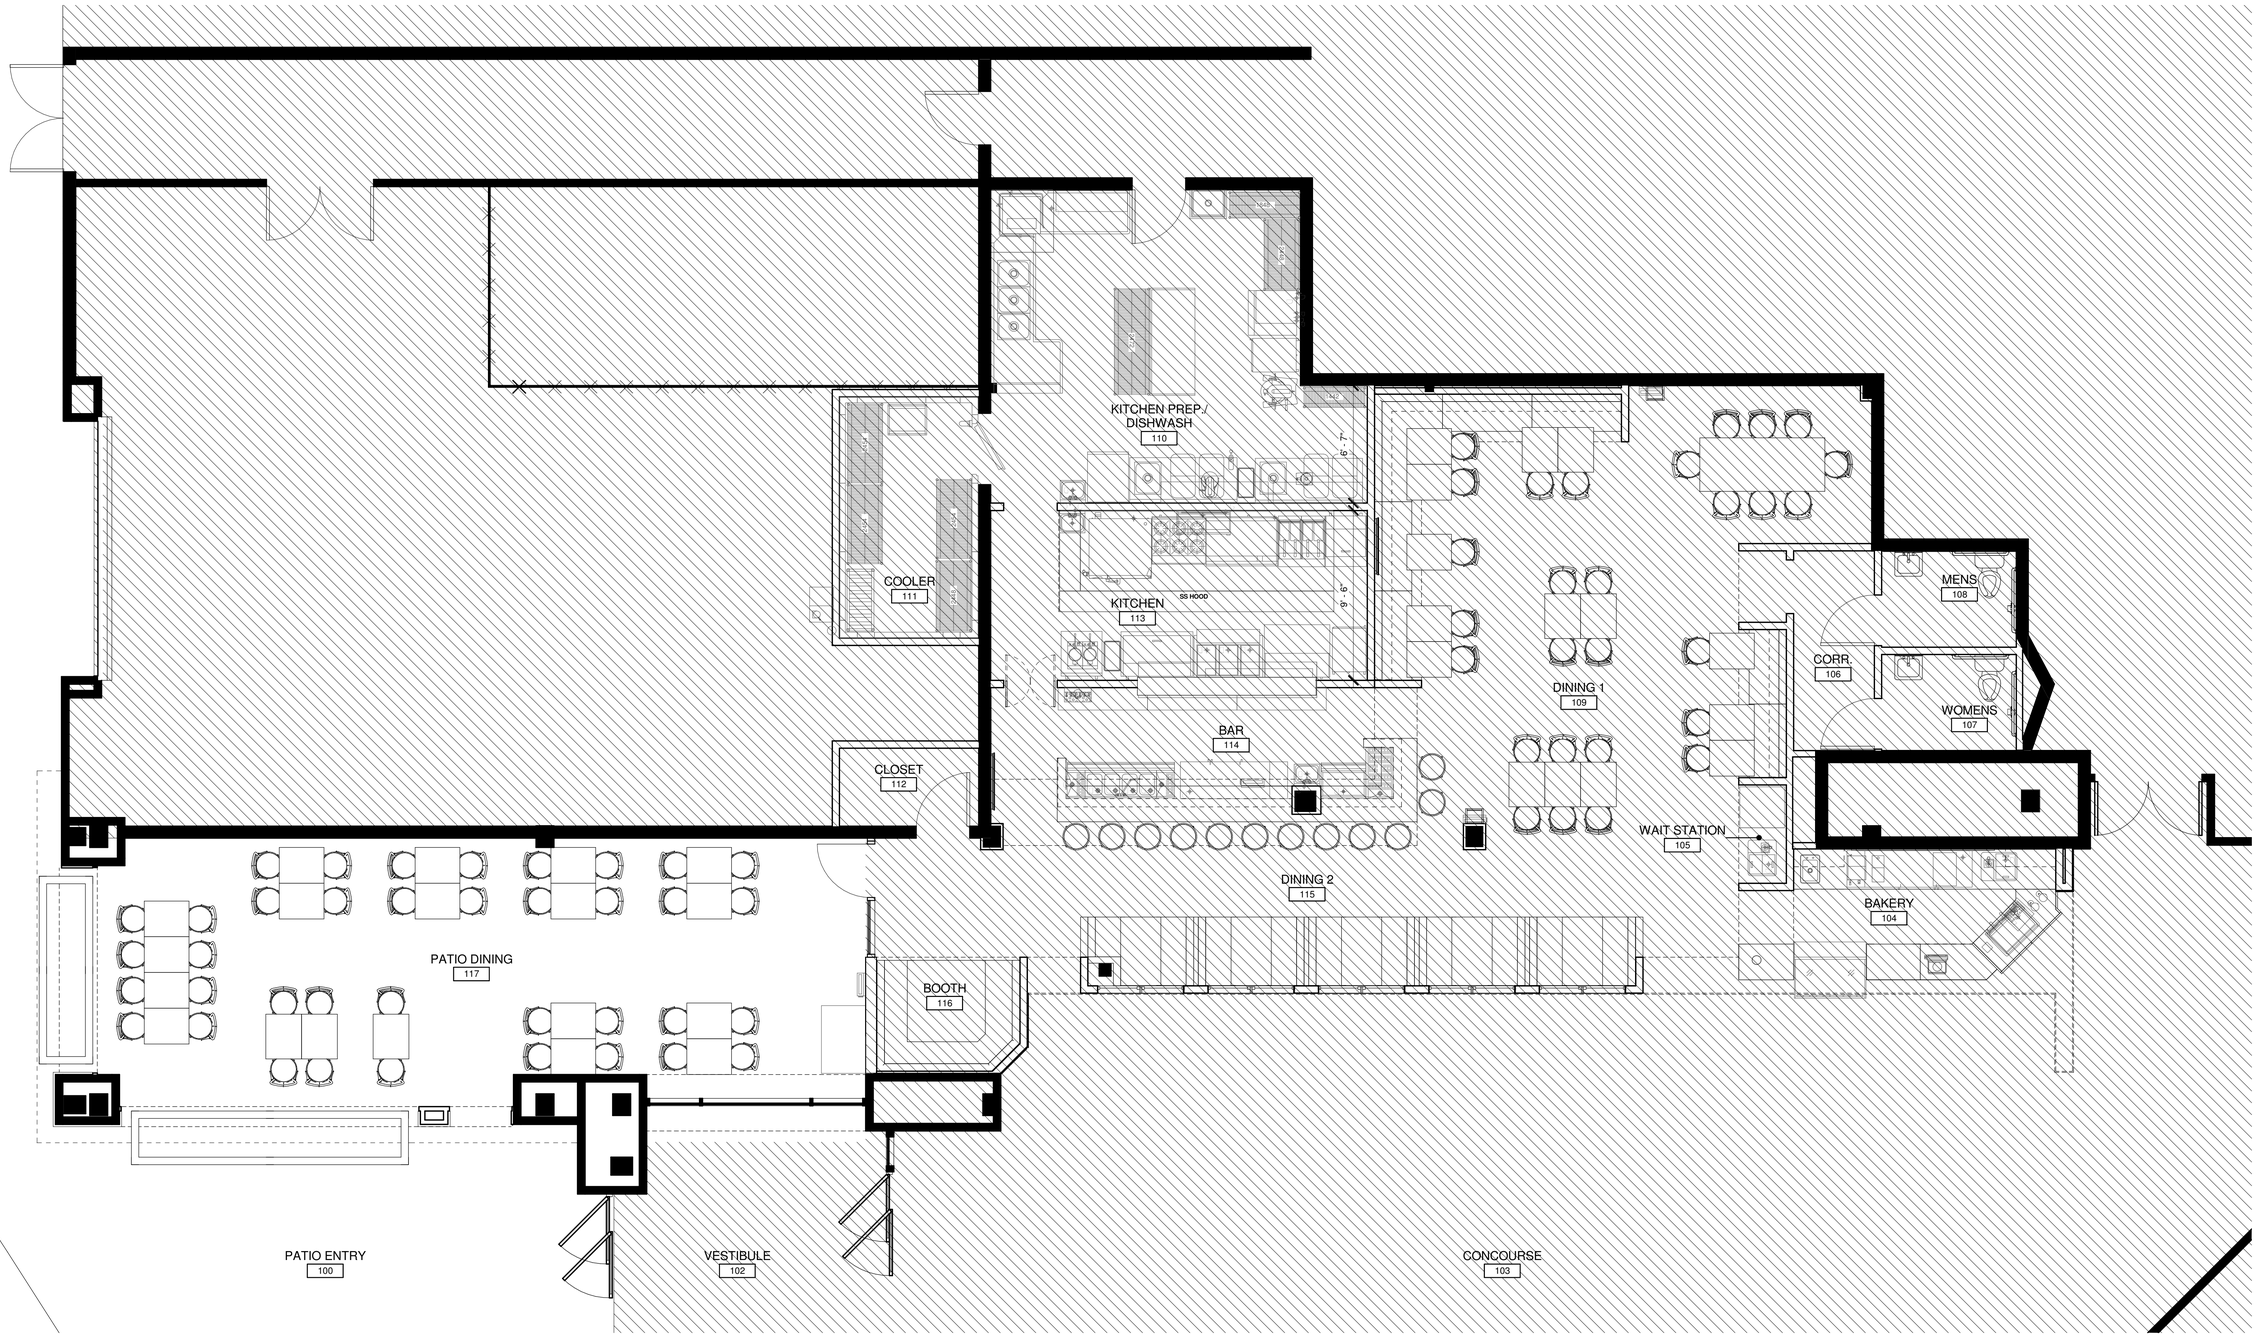

1 FLOOR PLAN - LEVEL 1 (FOR REFERENCE ONLY)
1/4" = 1'-0"

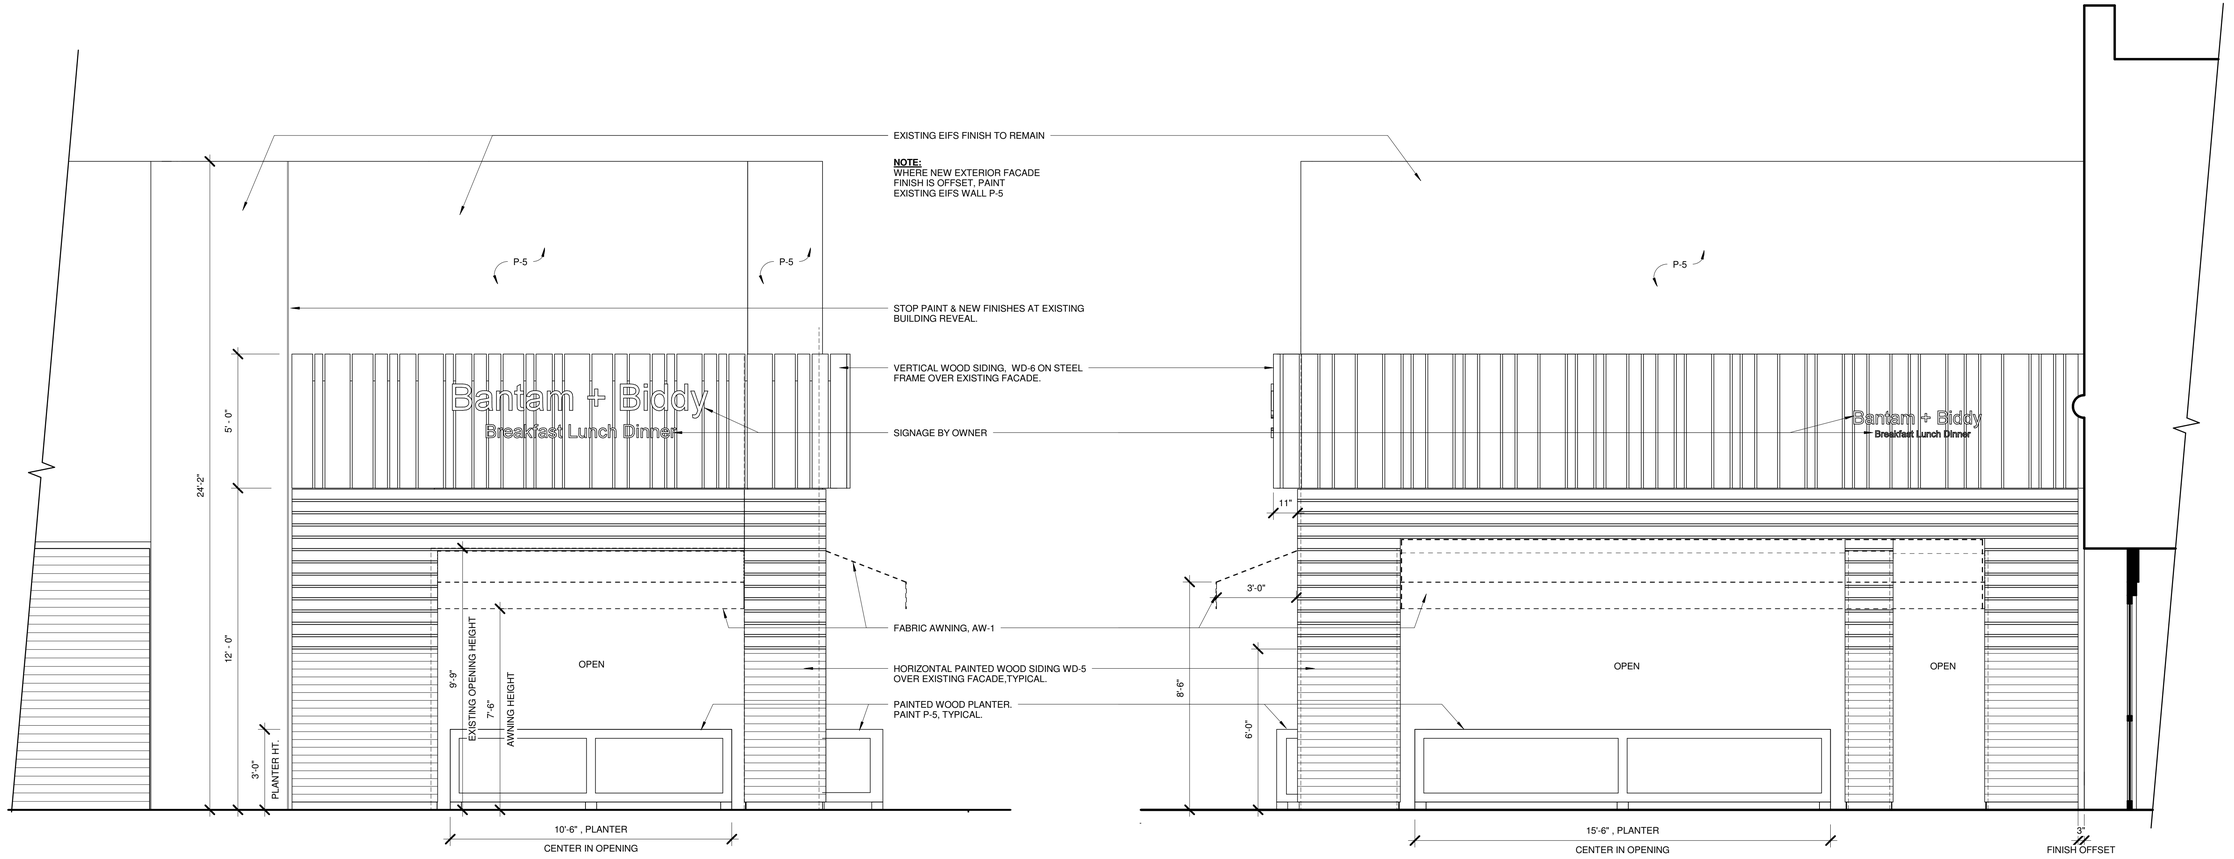

1 EXTERIOR ELEV. AT PATIO DINING - RESTAURANT FACADE
3/8" = 1'-0"

2 EXTERIOR ELEV. AT PATIO ENTRY & VESTIBULE
3/8" = 1'-0"